


U-N-C-L-A-S-S-I-F-I-E-D

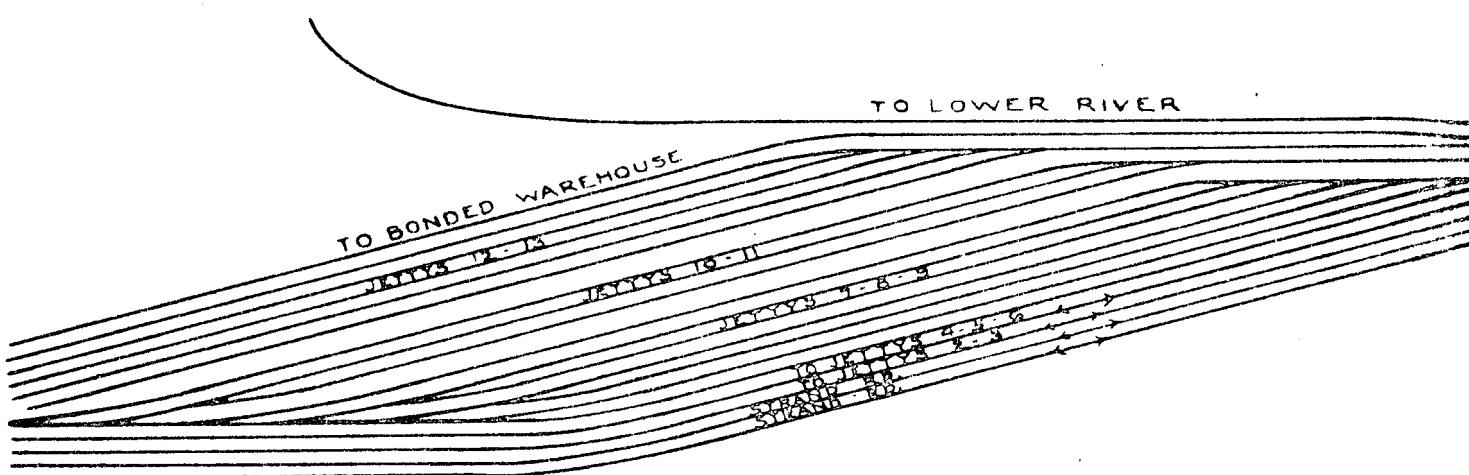

MARSHALLING YARD

CFL108.321

CHITTAGONG PORT

EASTERN BENGAL RAILWAY, PAKISTAN

[Redacted]
SCALE 1"=200'

STAT

U-N-C-L-A-S-S-I-F-I-E-D


Approved For Release 2003/12/02 : CIA-RDP80-O0926A007900460001-6

CONNECTING LINES

Approved For Release 2003/12/02 : CIA-RDP80-O0926A007900460001-6
U-N-C-L-A-S-S-I-F-I-E-D

-- Approved For Release 2003/12/02 : CIA-RDP80-00926A007900460001-6

U-N-C-L-A-S-S-I-F-I-E-D
VAN STORAGE

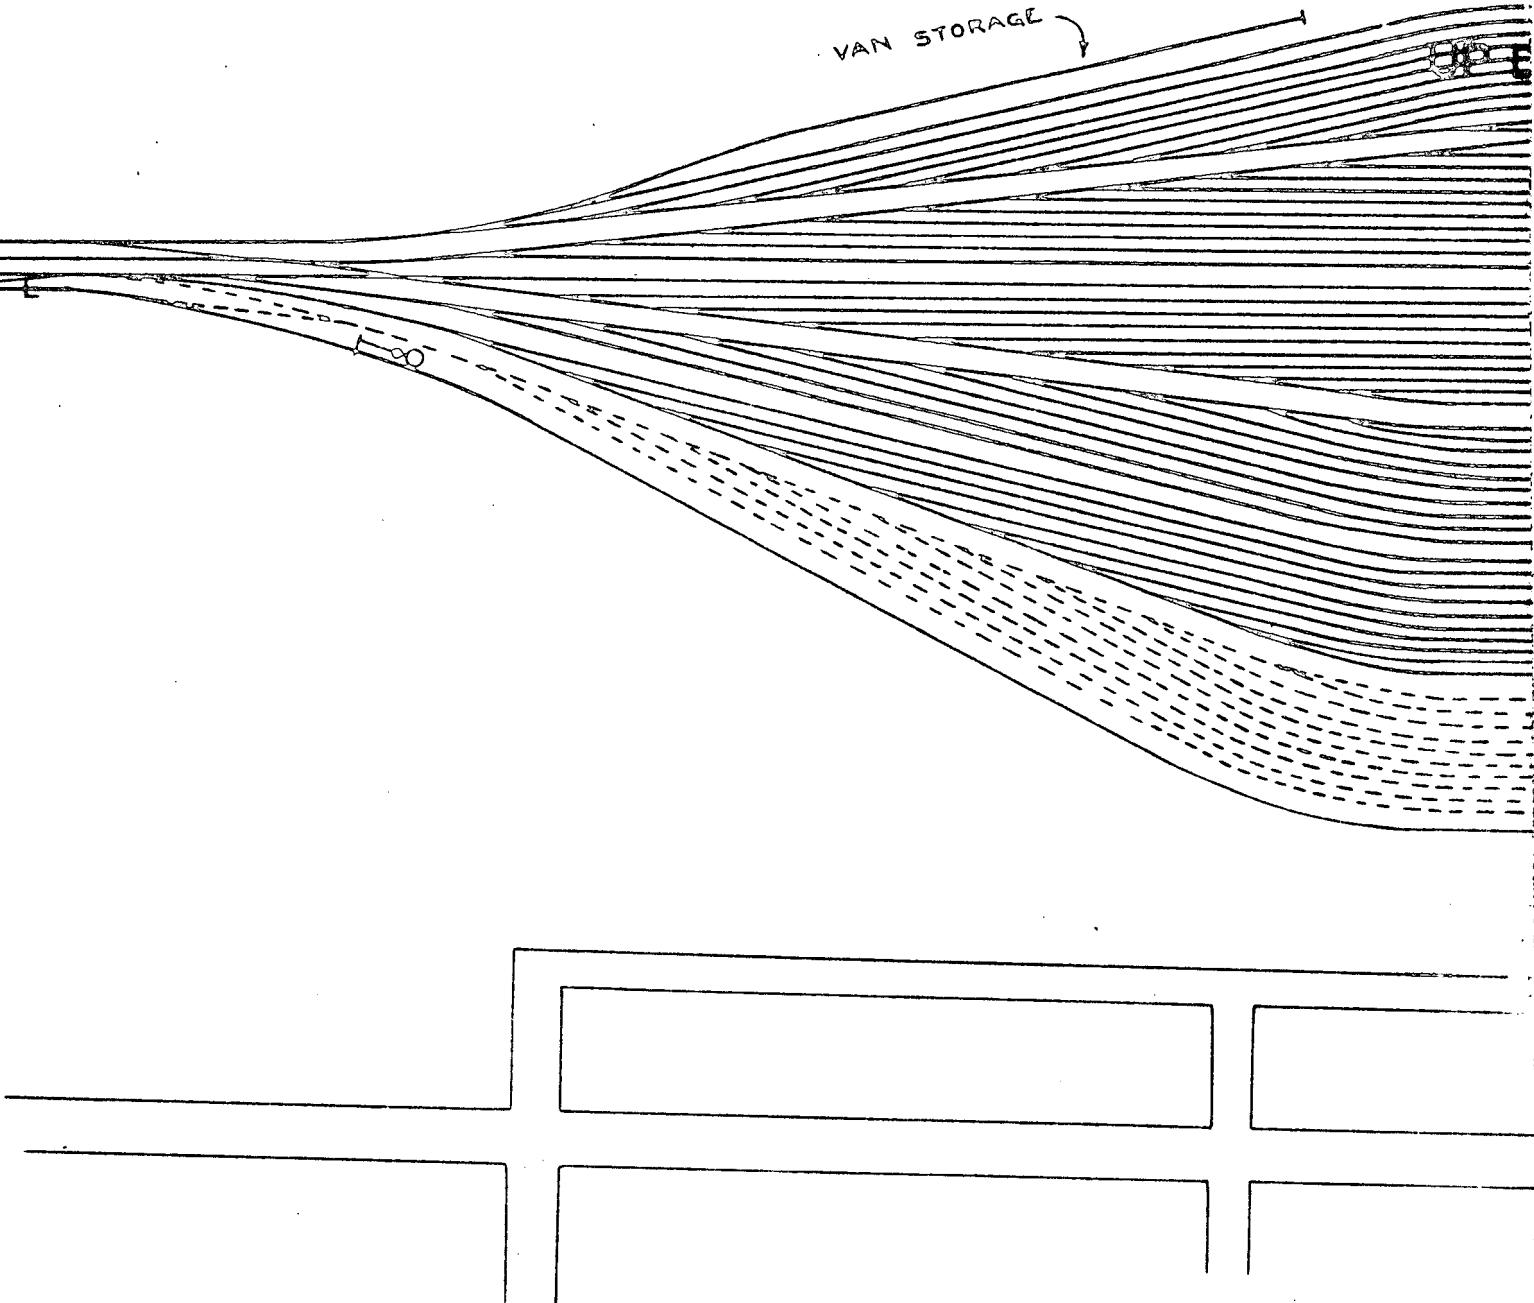

U-N-C-L-A-S-S-I-F-I-E-D

Approved For Release 2003/12/02 : CIA-RDP80-00926A007900460001-6

(3)

THOROFARE FOR ENGINES A

U-N-C-L-A-S-S-I-F-I-E-D

10 LINES (2000' CS)

Approved For Release 2003/12/02 : CIA-RDP80-00926A007900460001-6

DEPARTURE YARD

GROUP A

GROUP B

GROUP C

GROUP D

GROUP E

40 SORTING LINES

8 1/2 TURNOUTS

10 SORTING LINES FOR FUTURE EXTENSION

THOROFARE

LINE & UP RECEPTION B

0.2%

0.8%

0
+
6

4 + 92

Approved For Release 2003/12/02 : CIA-RDP80-00926A007900460001-6

U-N-C-L-A-S-S-I-F-I-E-D

(4)

RETARDER CONTROL CABIN

Approved For Release 2003/12/02 : CIA-RDP80-00926A007900460001-6

U-N-C-L-A-S-S-T-F-T-E-D
ENGINE LINE

POWER SUB. STA.-
MAINTAINERS QUARTERS

REPAIR SHED

5-77' RETARDERS


49' 5" RETARDER
60' AUTOMATIC WEIGH BRIDGE

CREST OF HUMP

YARD OFFICE


4 STORAGE LINES

HUMPING SIGNAL
G-APPROACH HUMP
Y-HUMP SLOW
R-STOP
F.R.-BACK UP
TRIMMING SIGNAL
Y-TRIM
R-STOP

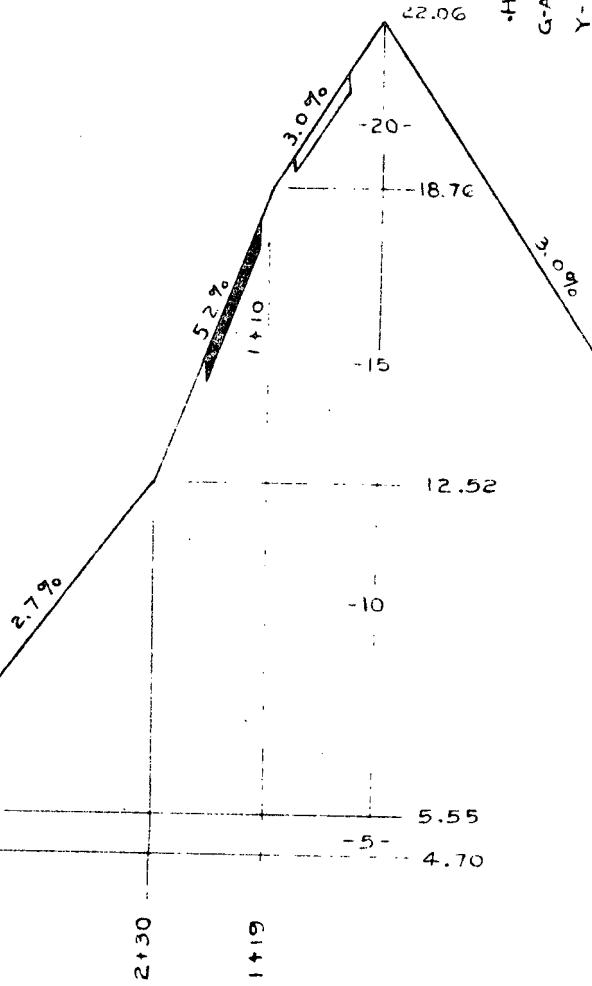


Approved For Release 2003/12/02 : CIA-RDP80-00926A007900460001-6

(5)

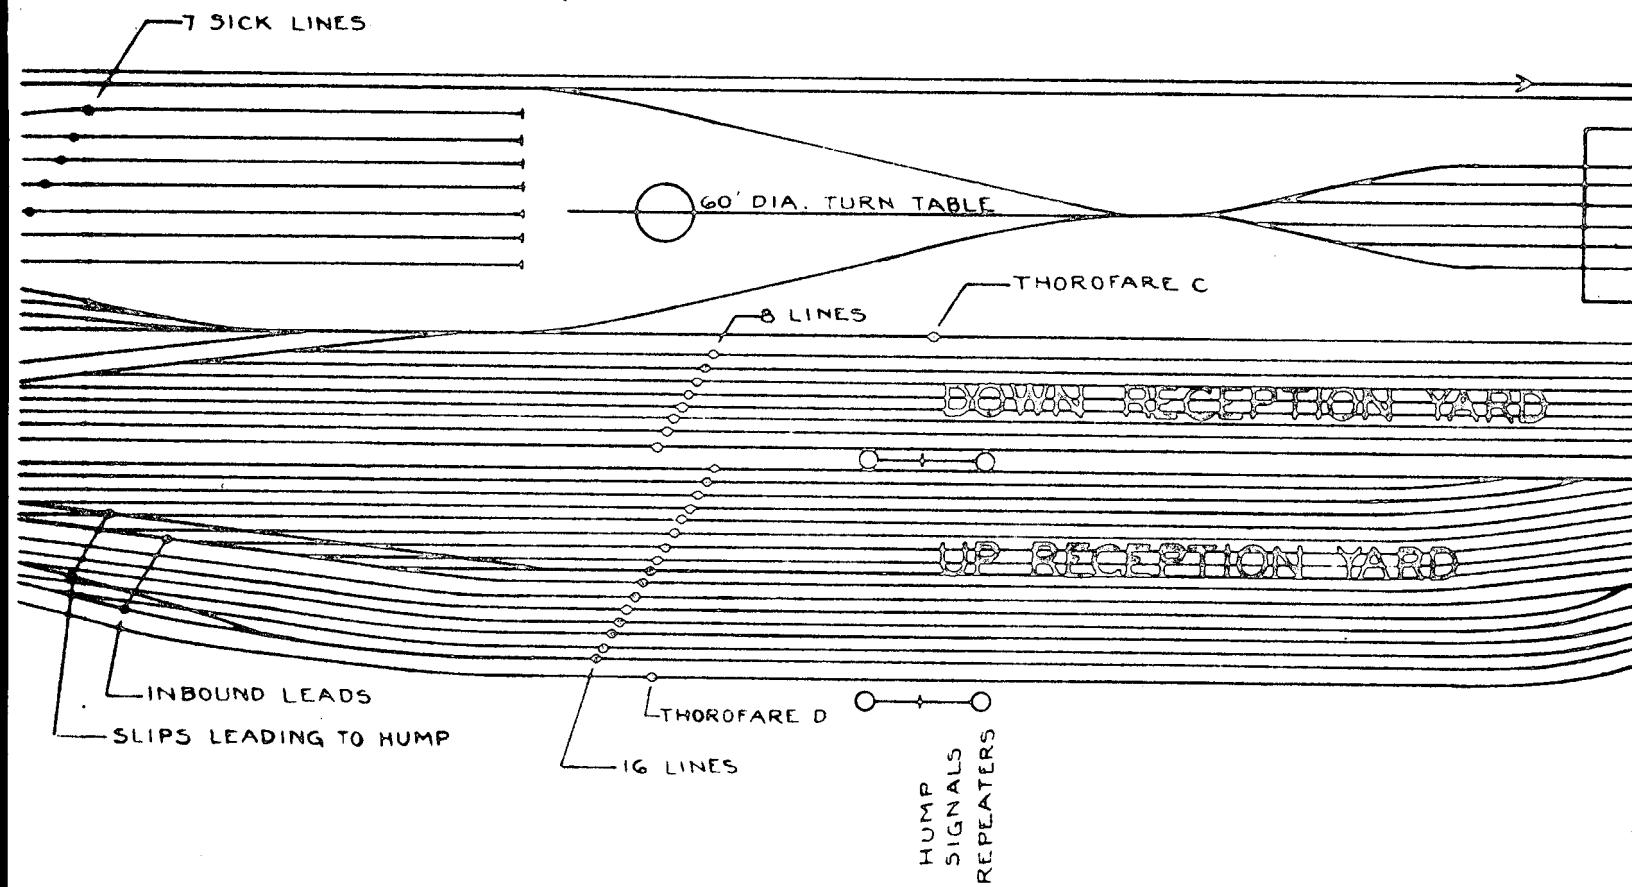

U-N-C-L-A-S-S-I-F-I-E-D

Approved For Release 2003/12/02 : CIA-RDP80-00926A007900460001-6

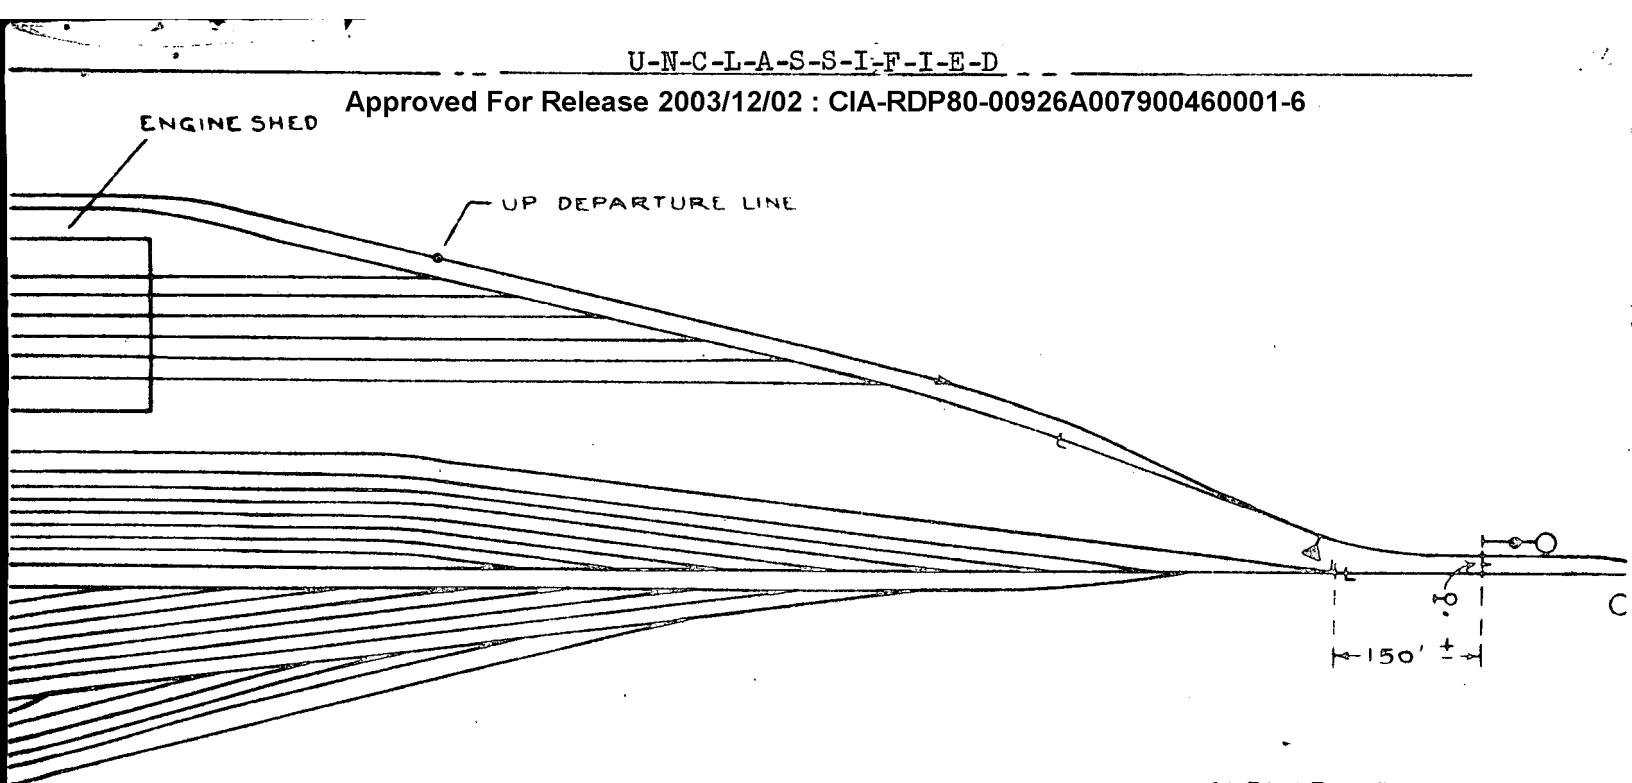


(7)

U-N-C-L-A-S-S-I-F-I-E-D

Approved For Release 2003/12/02 : CIA-RDP80-00926A007900460001-6

U-N-C-L-A-S-S-I-F-I-E-D

Approved For Release 2003/12/02 : CIA-RDP80-00926A007900460001-6

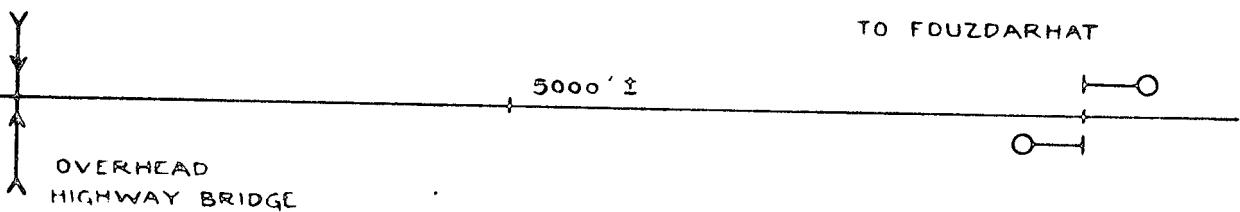

D OFFICE

U-N-C-L-A-S-S-I-F-I-E-D

Approved For Release 2003/12/02 : CIA-RDP80-00926A007900460001-6


(8)



EASTERN BENGAL
RAILWAY
PAKISTAN

SCALE 1' = 50 MI \diamond

— BROAD GAUGE 5'-6" SINGLE LINE
— BROAD GAUGE 5'-6" DOUBLE LINE
- - - METRE GAUGE 3'-3 3/8" & NARROW GAUGE
—○— SECTIONS UNDER STUDY

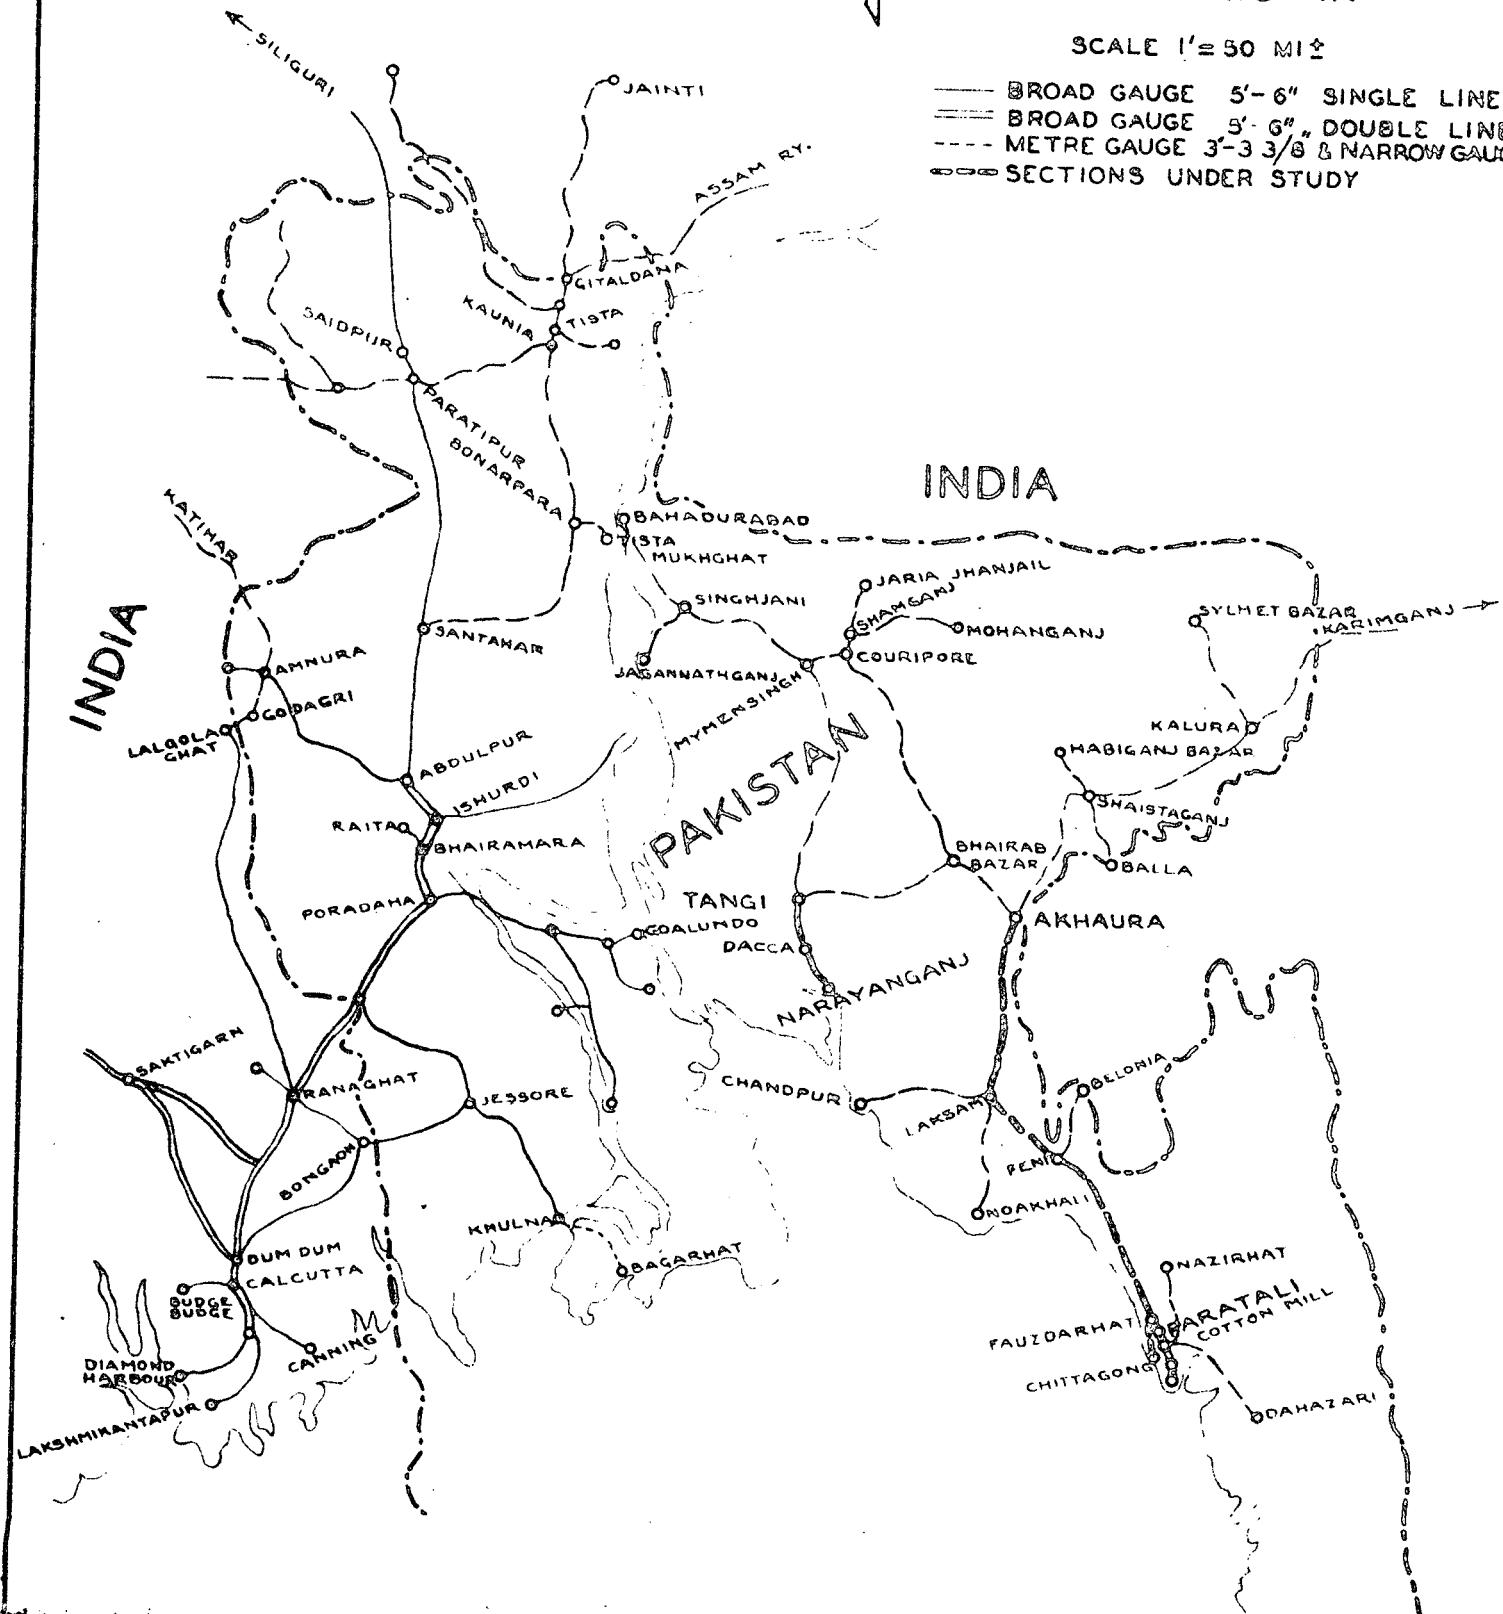

BEST COPY
Available

STAT




U-N-C-L-A-S-S-I-F-I-E-D



**EASTERN BENGAL
RAILWAY
PAKISTAN**

SCALE 1' = 50 MI ±

— BROAD GAUGE 5'-6" SINGLE LINE
 - - - BROAD GAUGE 5'-6" DOUBLE LINE
 - - - METRE GAUGE 3'-3 3/8" & NARROW GAUGE
 - - - SECTIONS UNDER STUDY

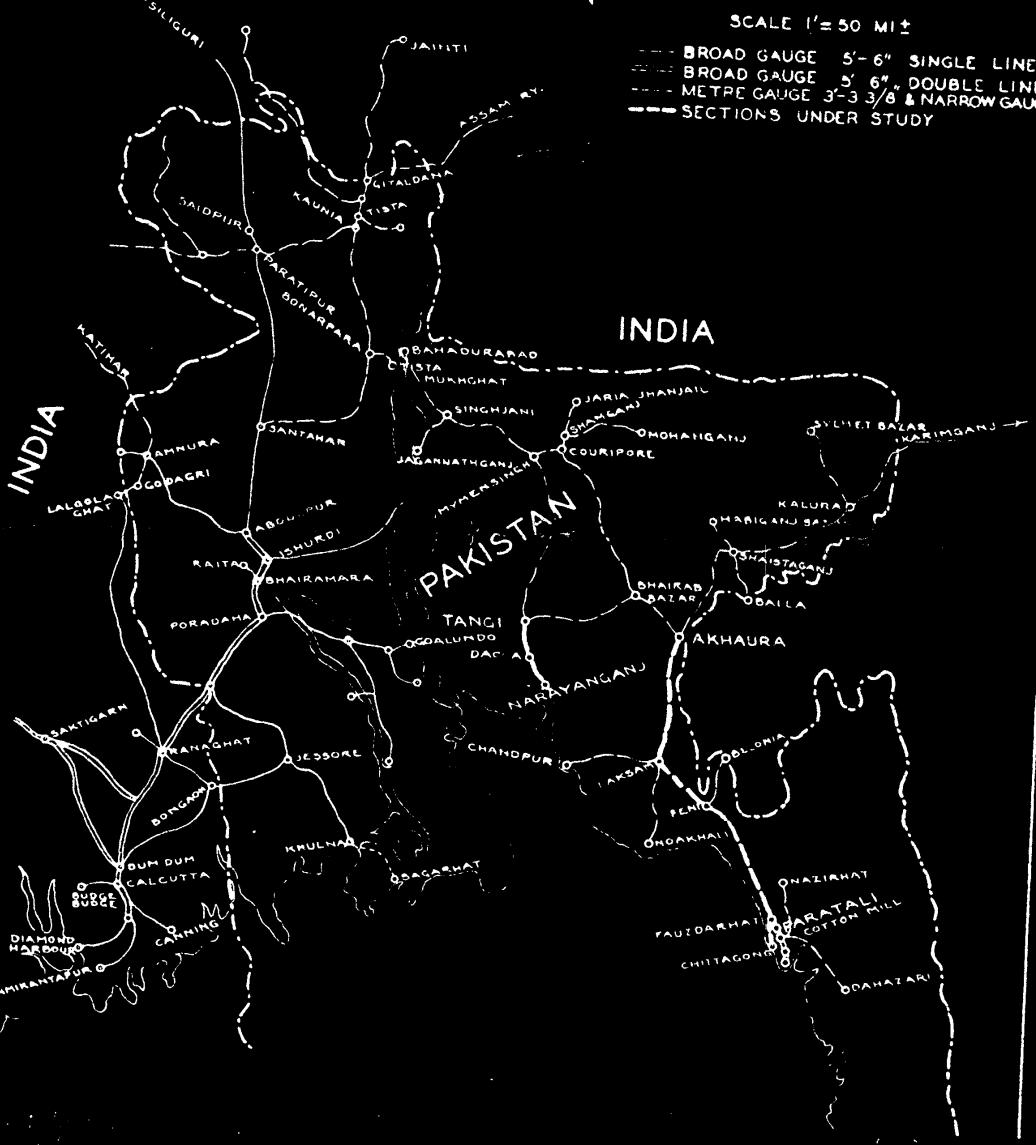

U-N-C-L-A-S-S-I-F-I-E-D

[1:4900,800]

STAT

